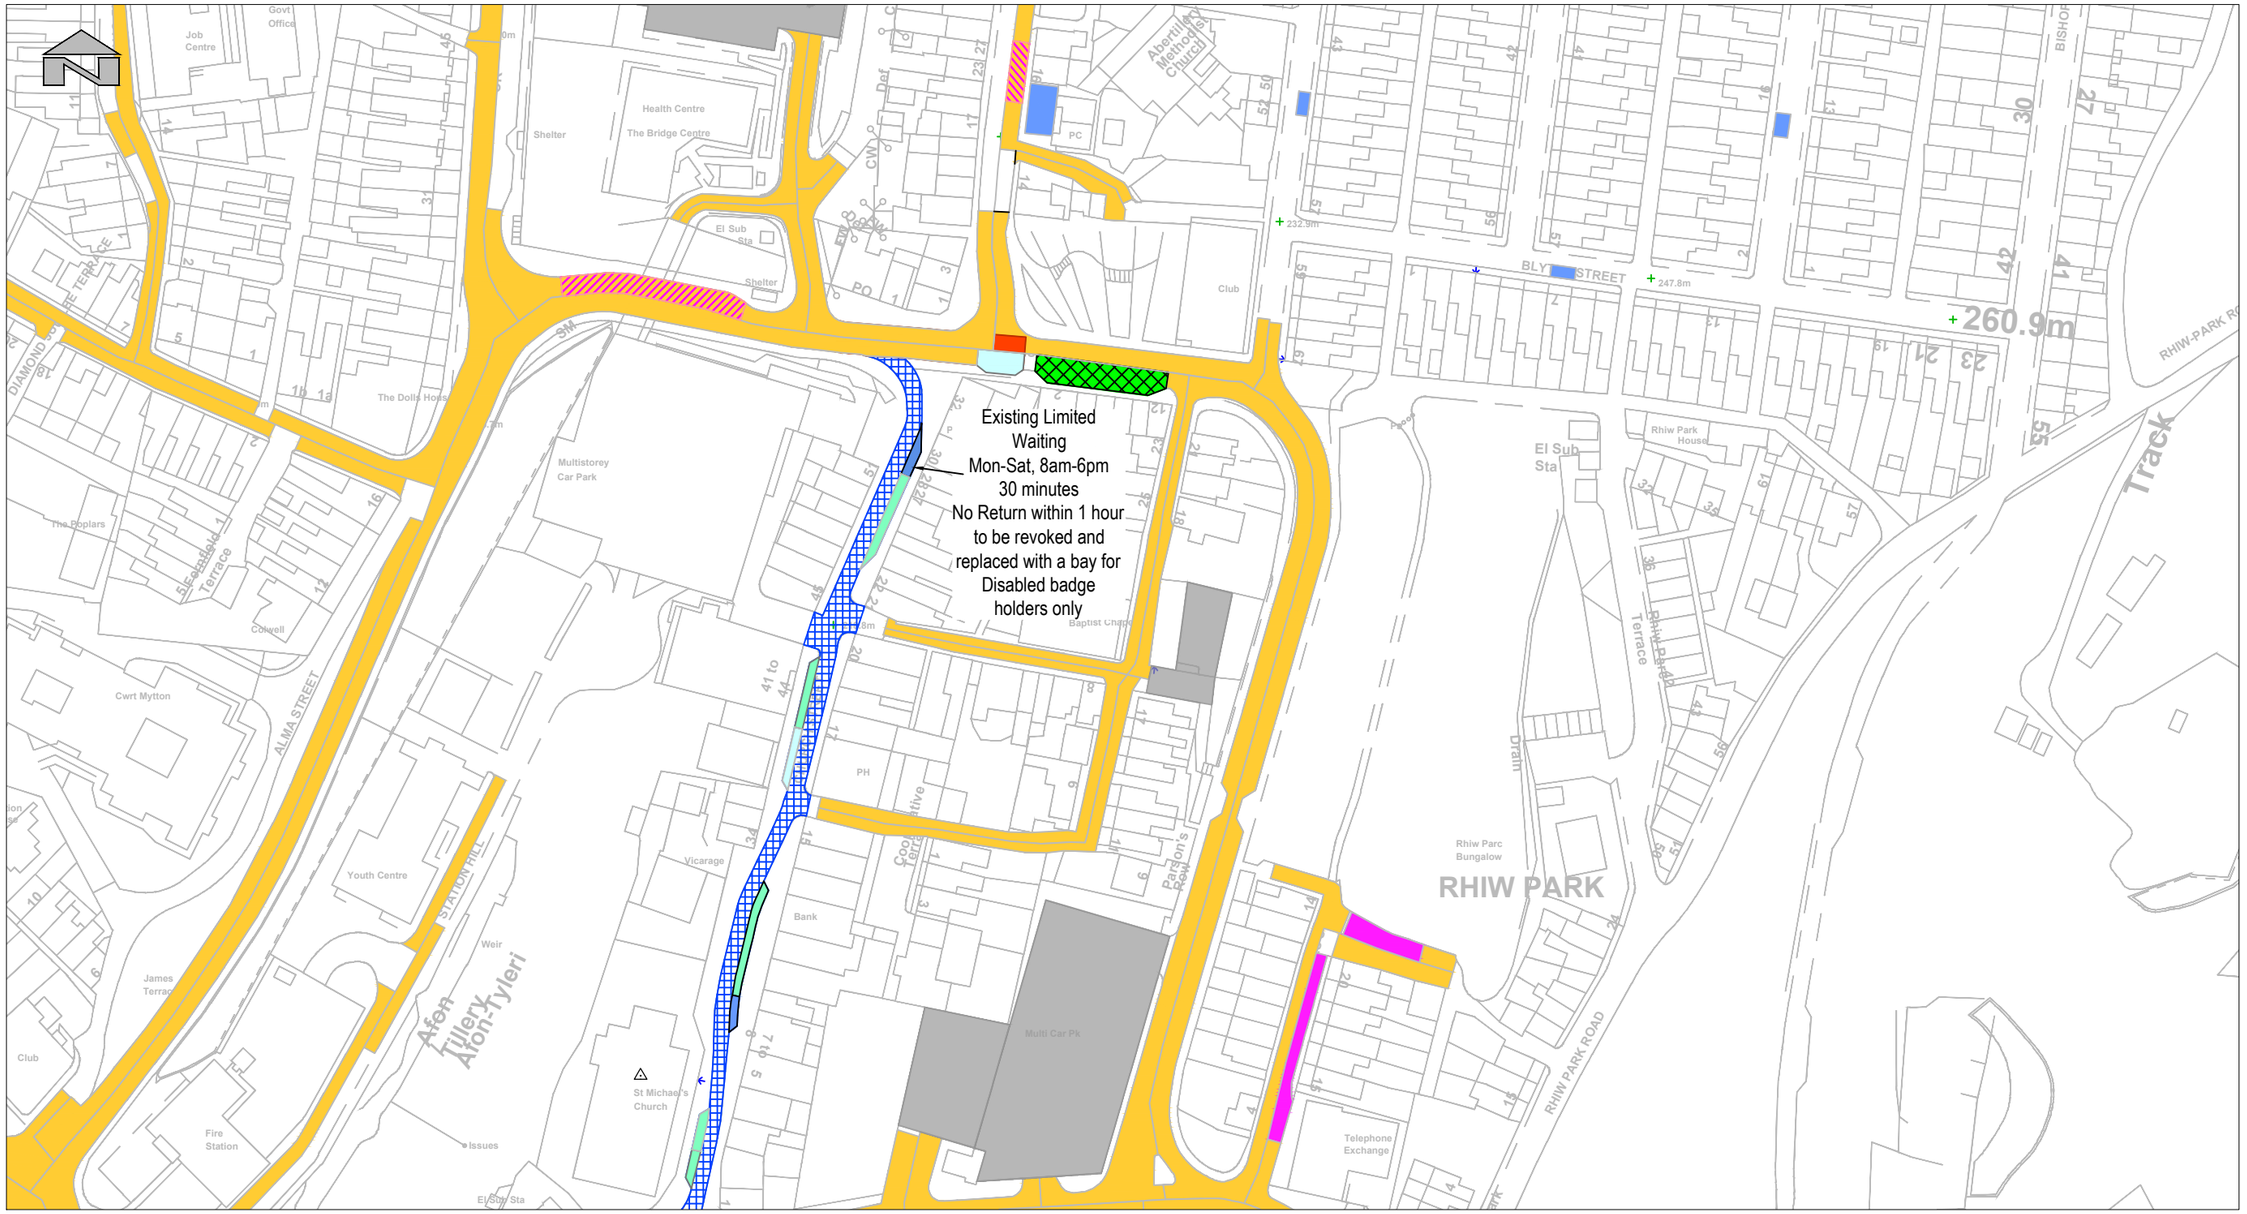

Key:

Disabled Persons Parking Place.

Notes

1. This drawing details revised/new restriction types only and is to be read in conjunction with Map Reference Z43 and Z43A, which details all other restriction descriptions.

Location Plan
Map Reference Z43B
Scale 1:1250

SAFETY, HEALTH AND ENVIRONMENTAL INFORMATION
IN ADDITION TO THE HAZARDS/RISKS NORMALLY ASSOCIATED WITH THE TYPES OF WORK DETAILED ON THIS DRAWING, NOTE THE FOLLOWING
NO SHE HAZARD IDENTIFIED
IT IS ASSUMED THAT ALL WORKS WILL BE CARRIED OUT BY A COMPETENT CONTRACTOR WORKING, WHERE APPROPRIATE, TO AN APPROVED METHOD STATEMENT

© Hawlfraint y Goron a hawliau cronfa ddata 2023 Arolwg Ordnans 100042034
© Crown copyright and database rights 2023 Ordnance Survey 100042034

Purpose of Issue
S2 - Suitable for Information

Classification
Confidential

Client
Blaenau Gwent County Borough Council

Project
Blaenau Gwent Traffic Order

Drawing
Proposed Traffic Order Amendments
28 Church Street, Abertillery
Map Reference - Z43B

Scale @ A3	Drawn	Checked	Approved
1:1250	MAJ	IP	SM

Project No.: 62300660
Date: 19/06/2025

Drawing Identifier
Project - Originator - Zone - Level - File Type - Role - Number: TOR-WSP-00-XX-DR-C-Z43B
BS1192 Compliant rev: P00

Rev	Drwn	Chk'd	App'd	Description	Date
P00	MJ	IP	SM	First Issue.	19/06/2025

wsp
Quest House, St Mellons Business Park, Fortran Road,
St Mellons, Cardiff, CF3 0EY, UK
wsp.com