M:\&PROJECT FILES\TS1298 (Ebbw Fawr New Primary-Glyncoed)\01. Architectural\05. BIM\TS1298_Glyncoed PS-SITE_S8.pln This document and its design content is copyright ©. It shall be read in conjunction with all other associated project information including models, specifications, schedules and related consultants documents. Do not scale from documents. All dimensions to be checked on site. Immediately report any discrepancies, errors or omissions on this document to the Originator. If in doubt ASK.

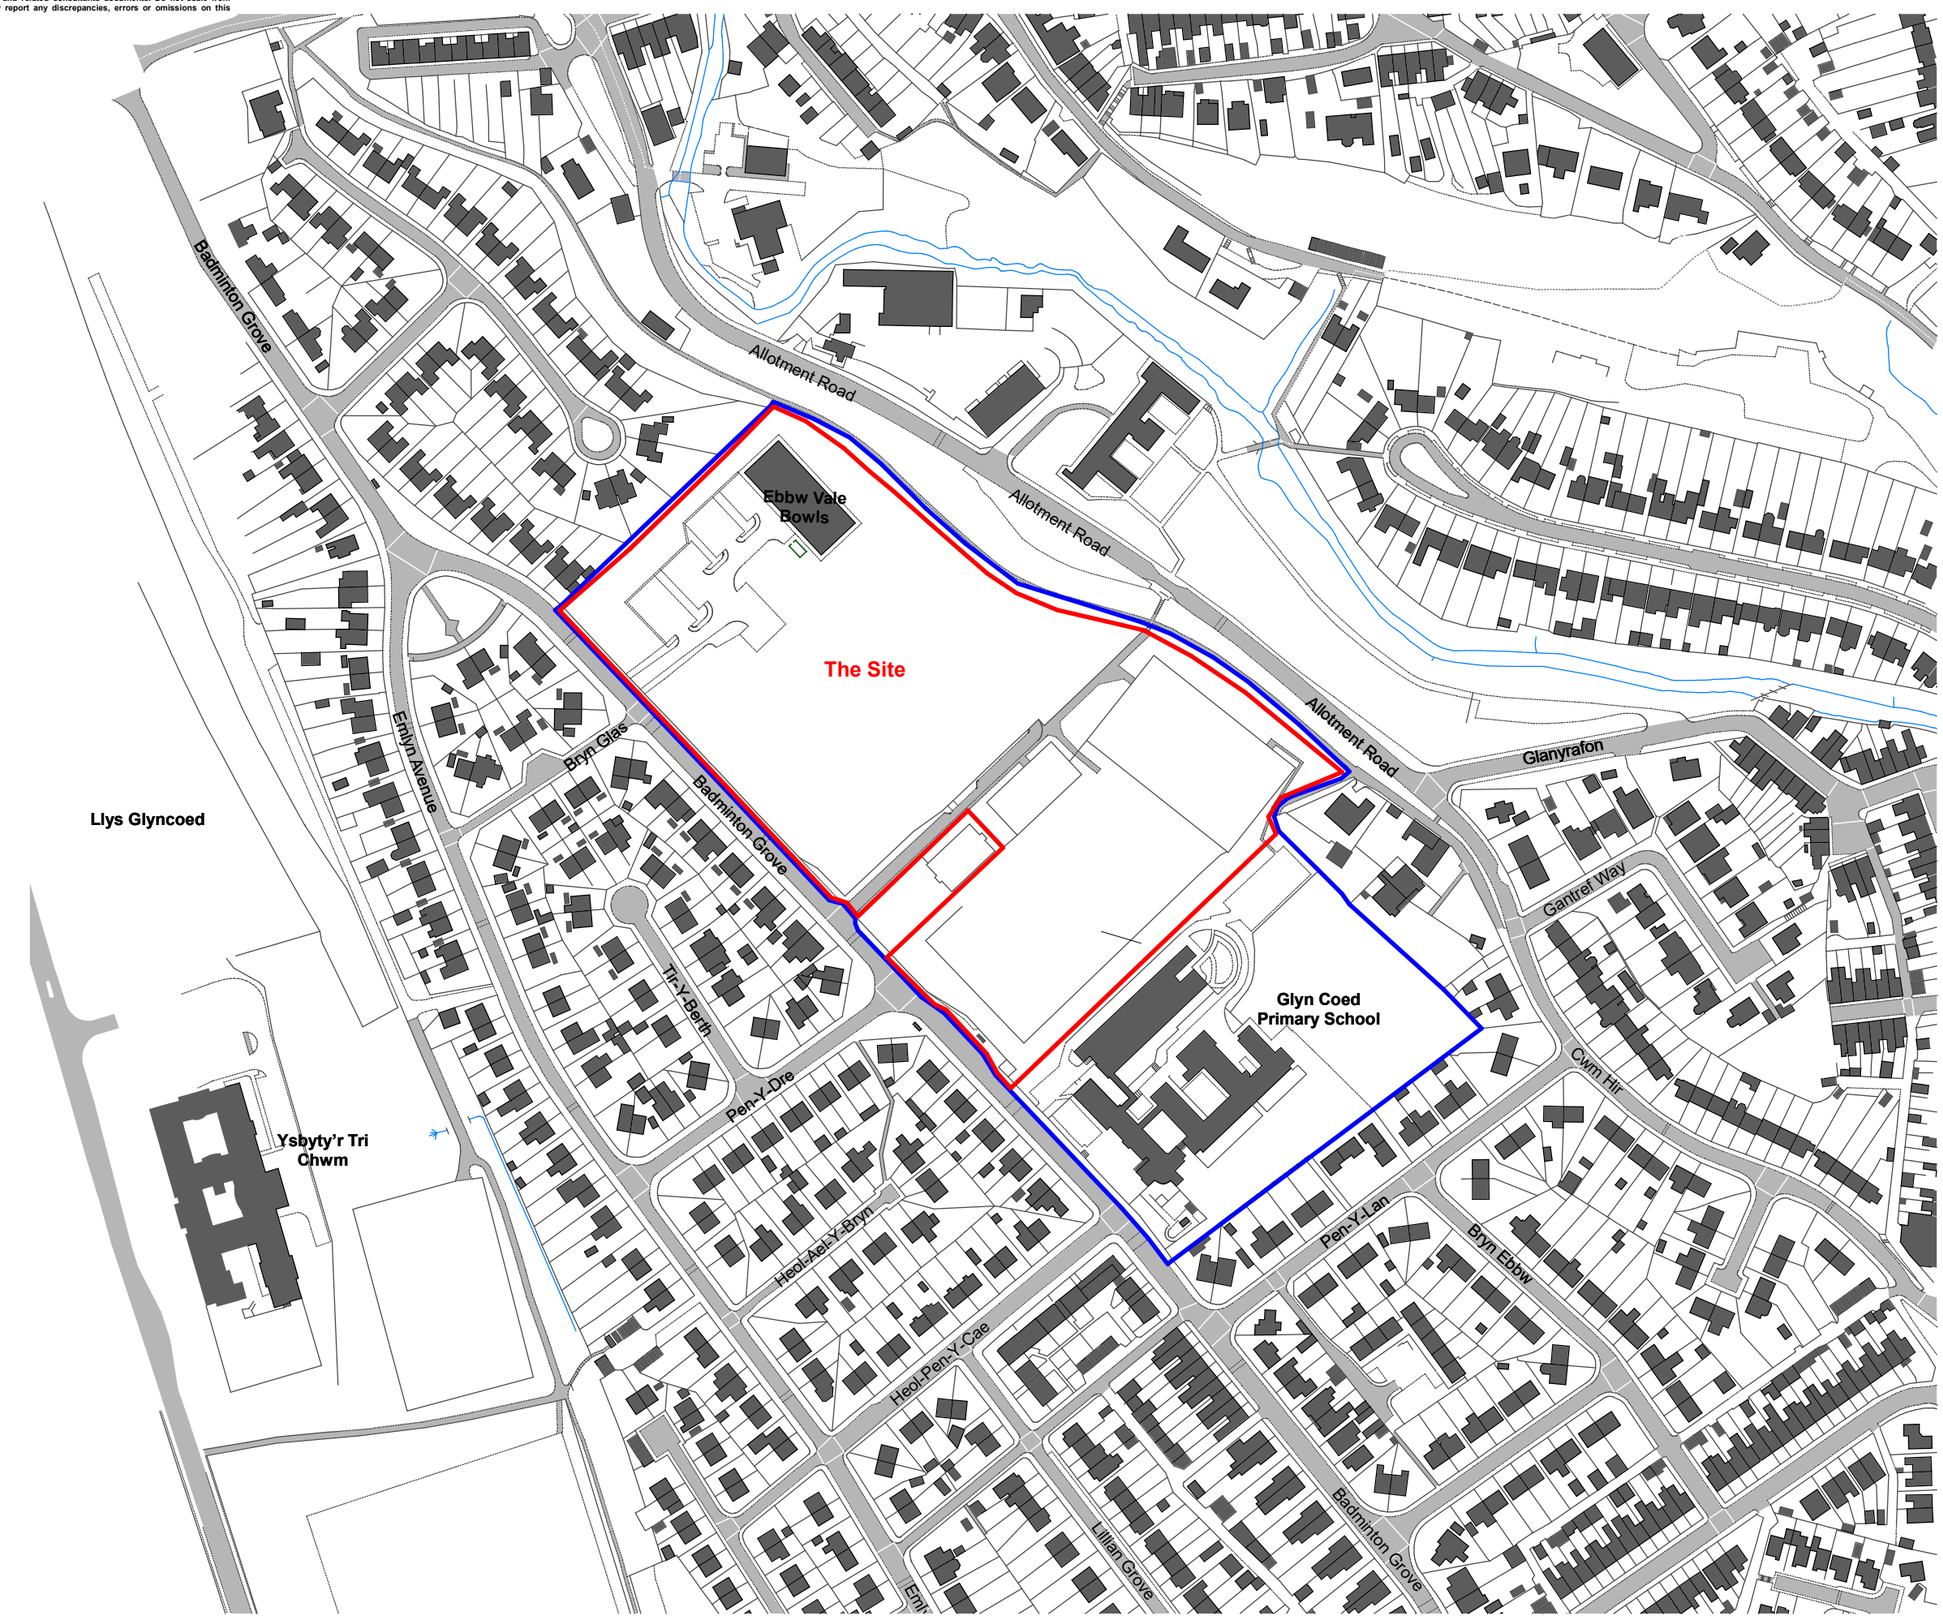

Ebbw Fawr Primary - Glyn Coed

Site Location Plan

Bleanau Gwent County Borough Council
Community Services

Cyngor Bwrdeisdref Sirol
Blaenau Gwent
County Borough Council

Scale 1:2500 @ A3
07 July 2021 | TS1298 P01