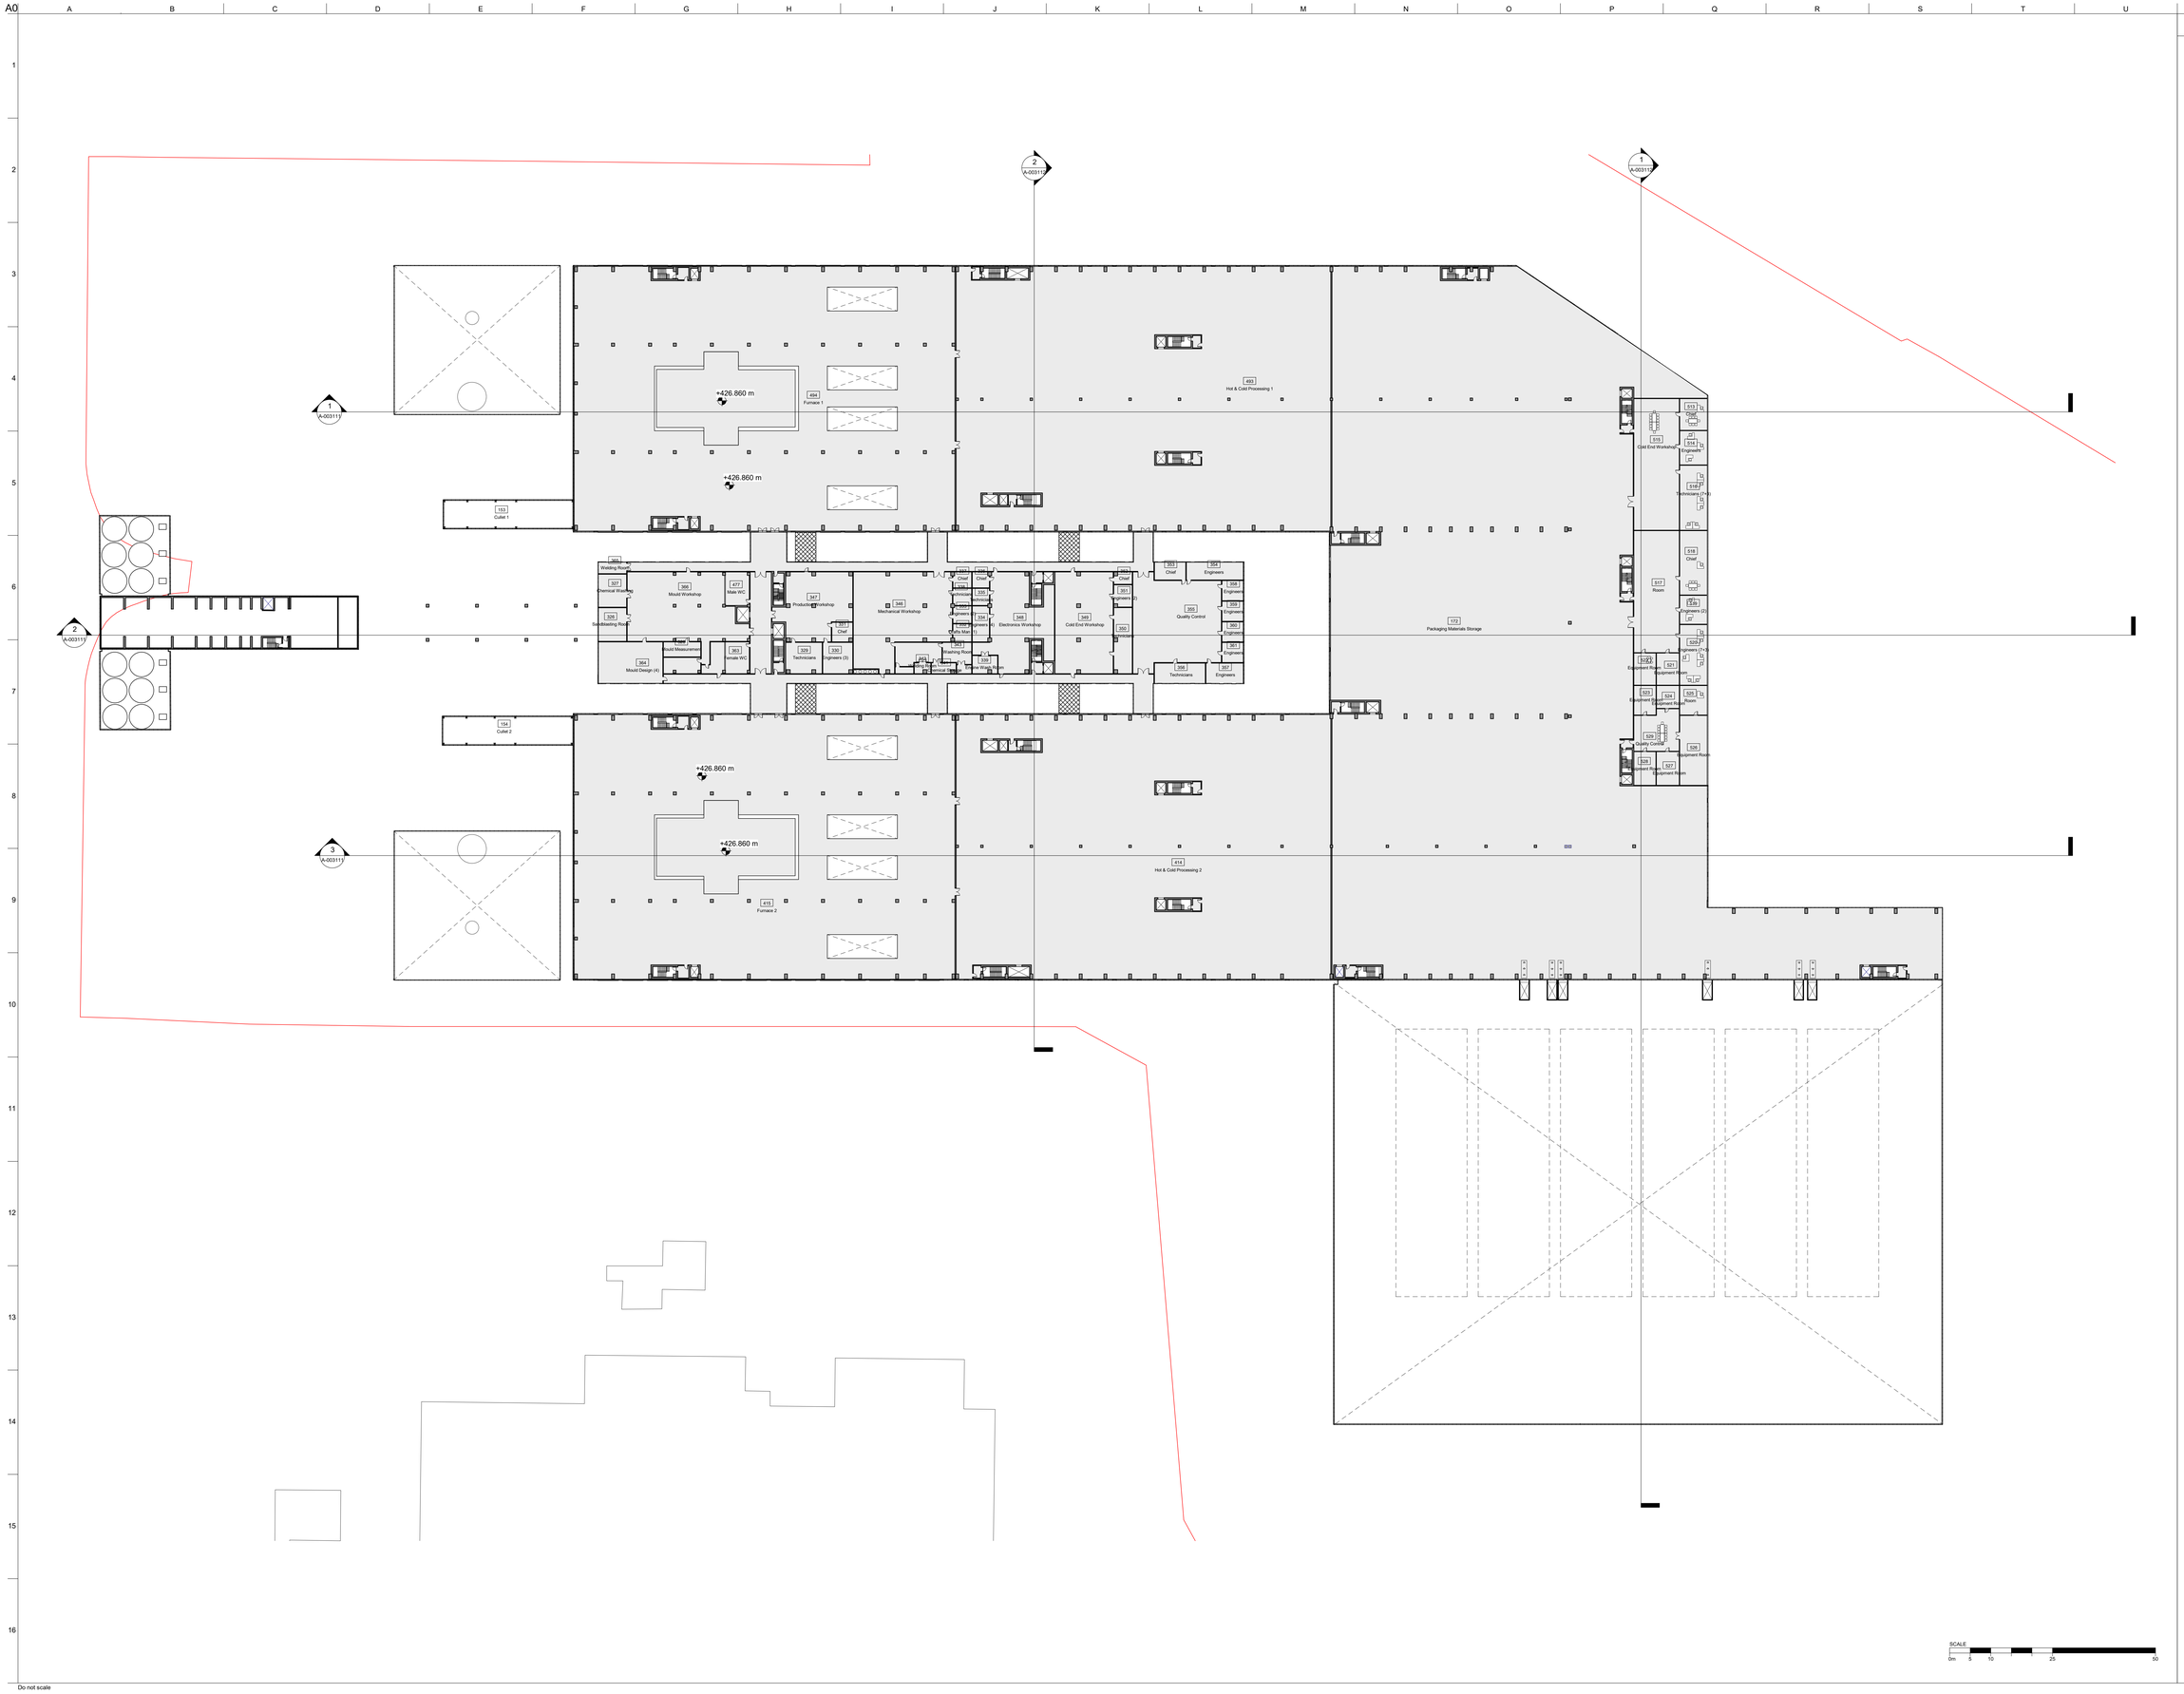

FIGURED DIMENSIONS ONLY TO BE USED

20/09/2021 16:08:27

Issue	Date	
P01	19/07/21	Issued for Planning

ARUP

13 Fitzroy Street
London W1T 4BQ
Tel +44 (0)20 7636 1531 Fax +44 (0)20 7580 3924
www.arup.com

Client
CiNER Glass Limited

Project Title
Dragon Glass Bottle Manufacturing Facility
Rassau Industrial Estate South Wales

Key Plan

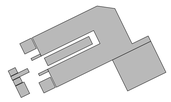

Drawing Title
Process Buildings
Level 02
General Arrangement Plan

Scale at A0	By / Chkd / Appd
1 : 500	ACR/PE/ME

Role
Architecture

Status
Planning

Arup Job No	Rev
273927	P01

ID
DRAGON-ARUP-XXXX-02-DR-A-003013

Do not scale

© Arup