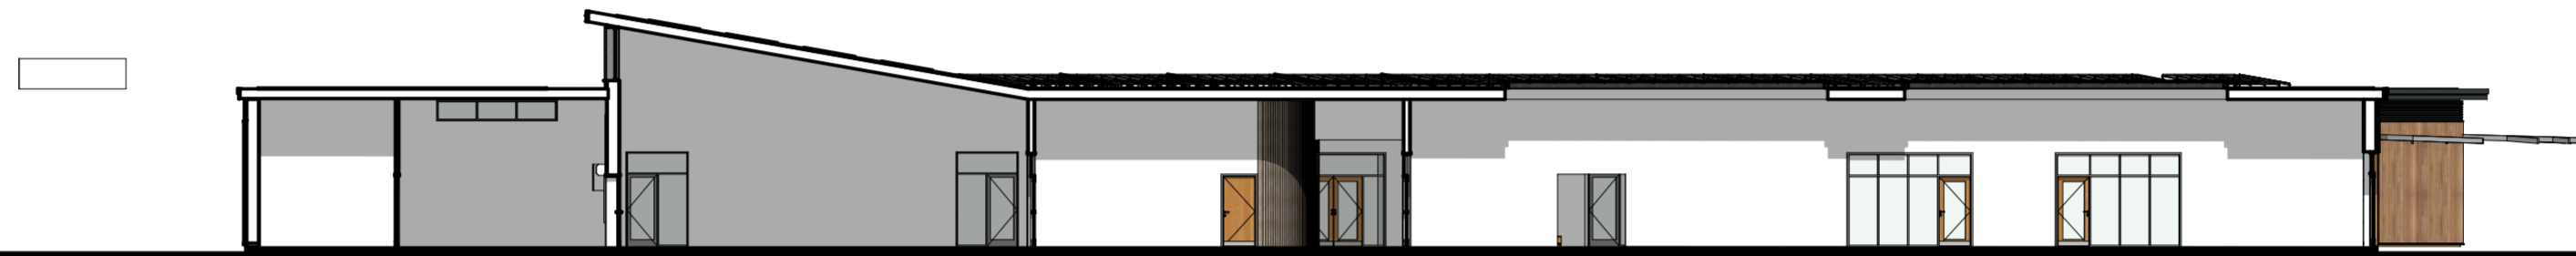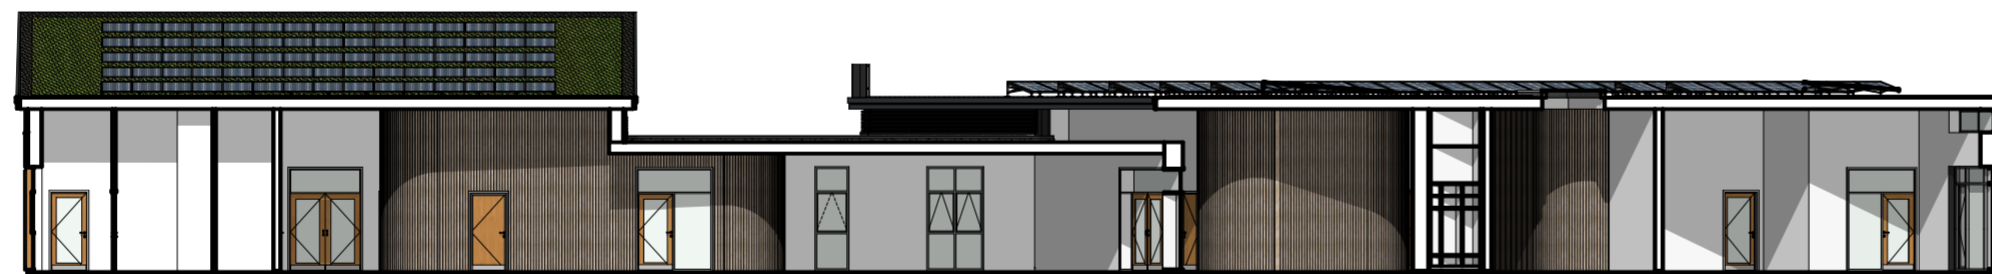| Rev	Initials	Notes		Date
		Notes		

Section 1

Section 2

Section 3

Section 4

Section 5

Welsh Medium Primary, Tredegar
Proposed Sections
Blaenau Gwent County Borough Council
Community Services | Architects

Blaenau Gwent
County Borough Council

Scale 1:200 @ A2
January 2022 | TS1297 P09 | S2